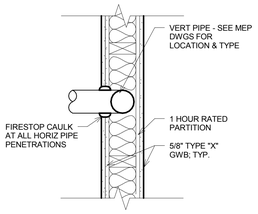

1 Horiz Pipe Penetration at Fire Rated Partition
1 1/2" = 1'-0"

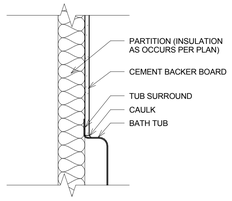

2 Tub Wall Section at Non-Rated Partition
1 1/2" = 1'-0"

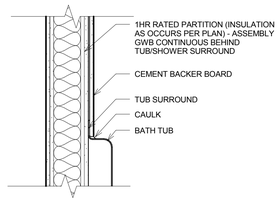

3 Tub Wall Section at Fire Rated Partition
1 1/2" = 1'-0"

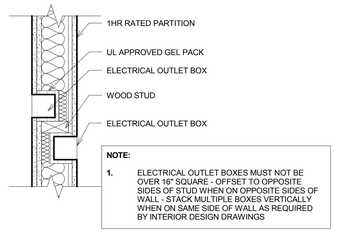

4 Outlet Plan Detail
1 1/2" = 1'-0"

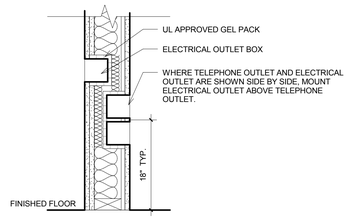

5 Outlet Detail
1 1/2" = 1'-0"

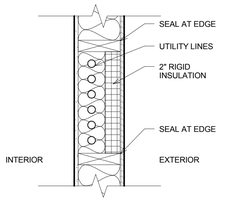

6 Wall Detail at Utility Entry
1 1/2" = 1'-0"

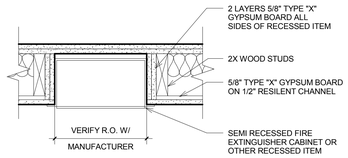

7 Recessed Fire Extinguisher Cabinet Detail
1 1/2" = 1'-0"

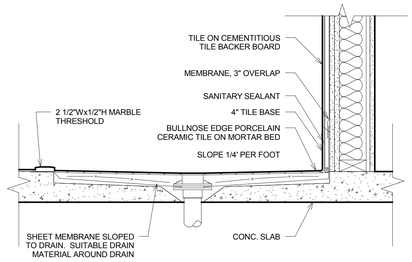

8 Tile @ Roll-In Shower in Ground
1 1/2" = 1'-0"

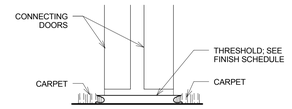

9 Connecting Doors Threshold Detail
3" = 1'-0"

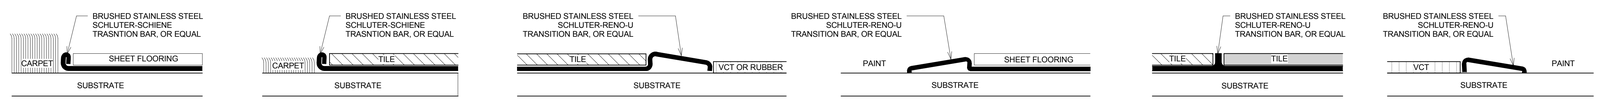

10 Floor Transitions Details
6" = 1'-0"

JMAC ARCHITECTS
1273 Washington Pike, Bridgeville, PA 15017
t. 412.257.9010

REGISTERED ARCHITECT PENNSYLVANIA JAMES A. McMULLAN #RA009910

Hampton

ISSUE:

Issued for Permit
08.05.2016

PROJECT: 16-018

Hampton Inn & Suites

New Stanton, PA 15672

OWNER:

Stanton Hospitality LLC

52 Blueberry Lane,
Grove City, PA 16127

THESE DRAWINGS ARE FOR REVIEW OF DESIGN AND SCOPE DESCRIPTION ONLY. NO REPRESENTATION IS MADE TO THE ACCURACY OF THE DRAWINGS WITH RESPECT TO EXISTING DIMENSIONS OR CONDITIONS. ALL CONSULTANTS AND CONTRACTORS MUST VERIFY ANY AND ALL DIMENSIONS AND CONDITIONS WHICH ARE CRITICAL TO THEIR WORK. THESE DRAWINGS ARE INSTRUMENTS OF SERVICE AND ARE THE INTELLECTUAL PROPERTY OF JMAC ARCHITECTS. ANY UNAUTHORIZED USE OR REPRODUCTION IS PROHIBITED.

No.	Issue Date	Project Status

Details

As indicated

A-804

© 2016 JMAC Architects